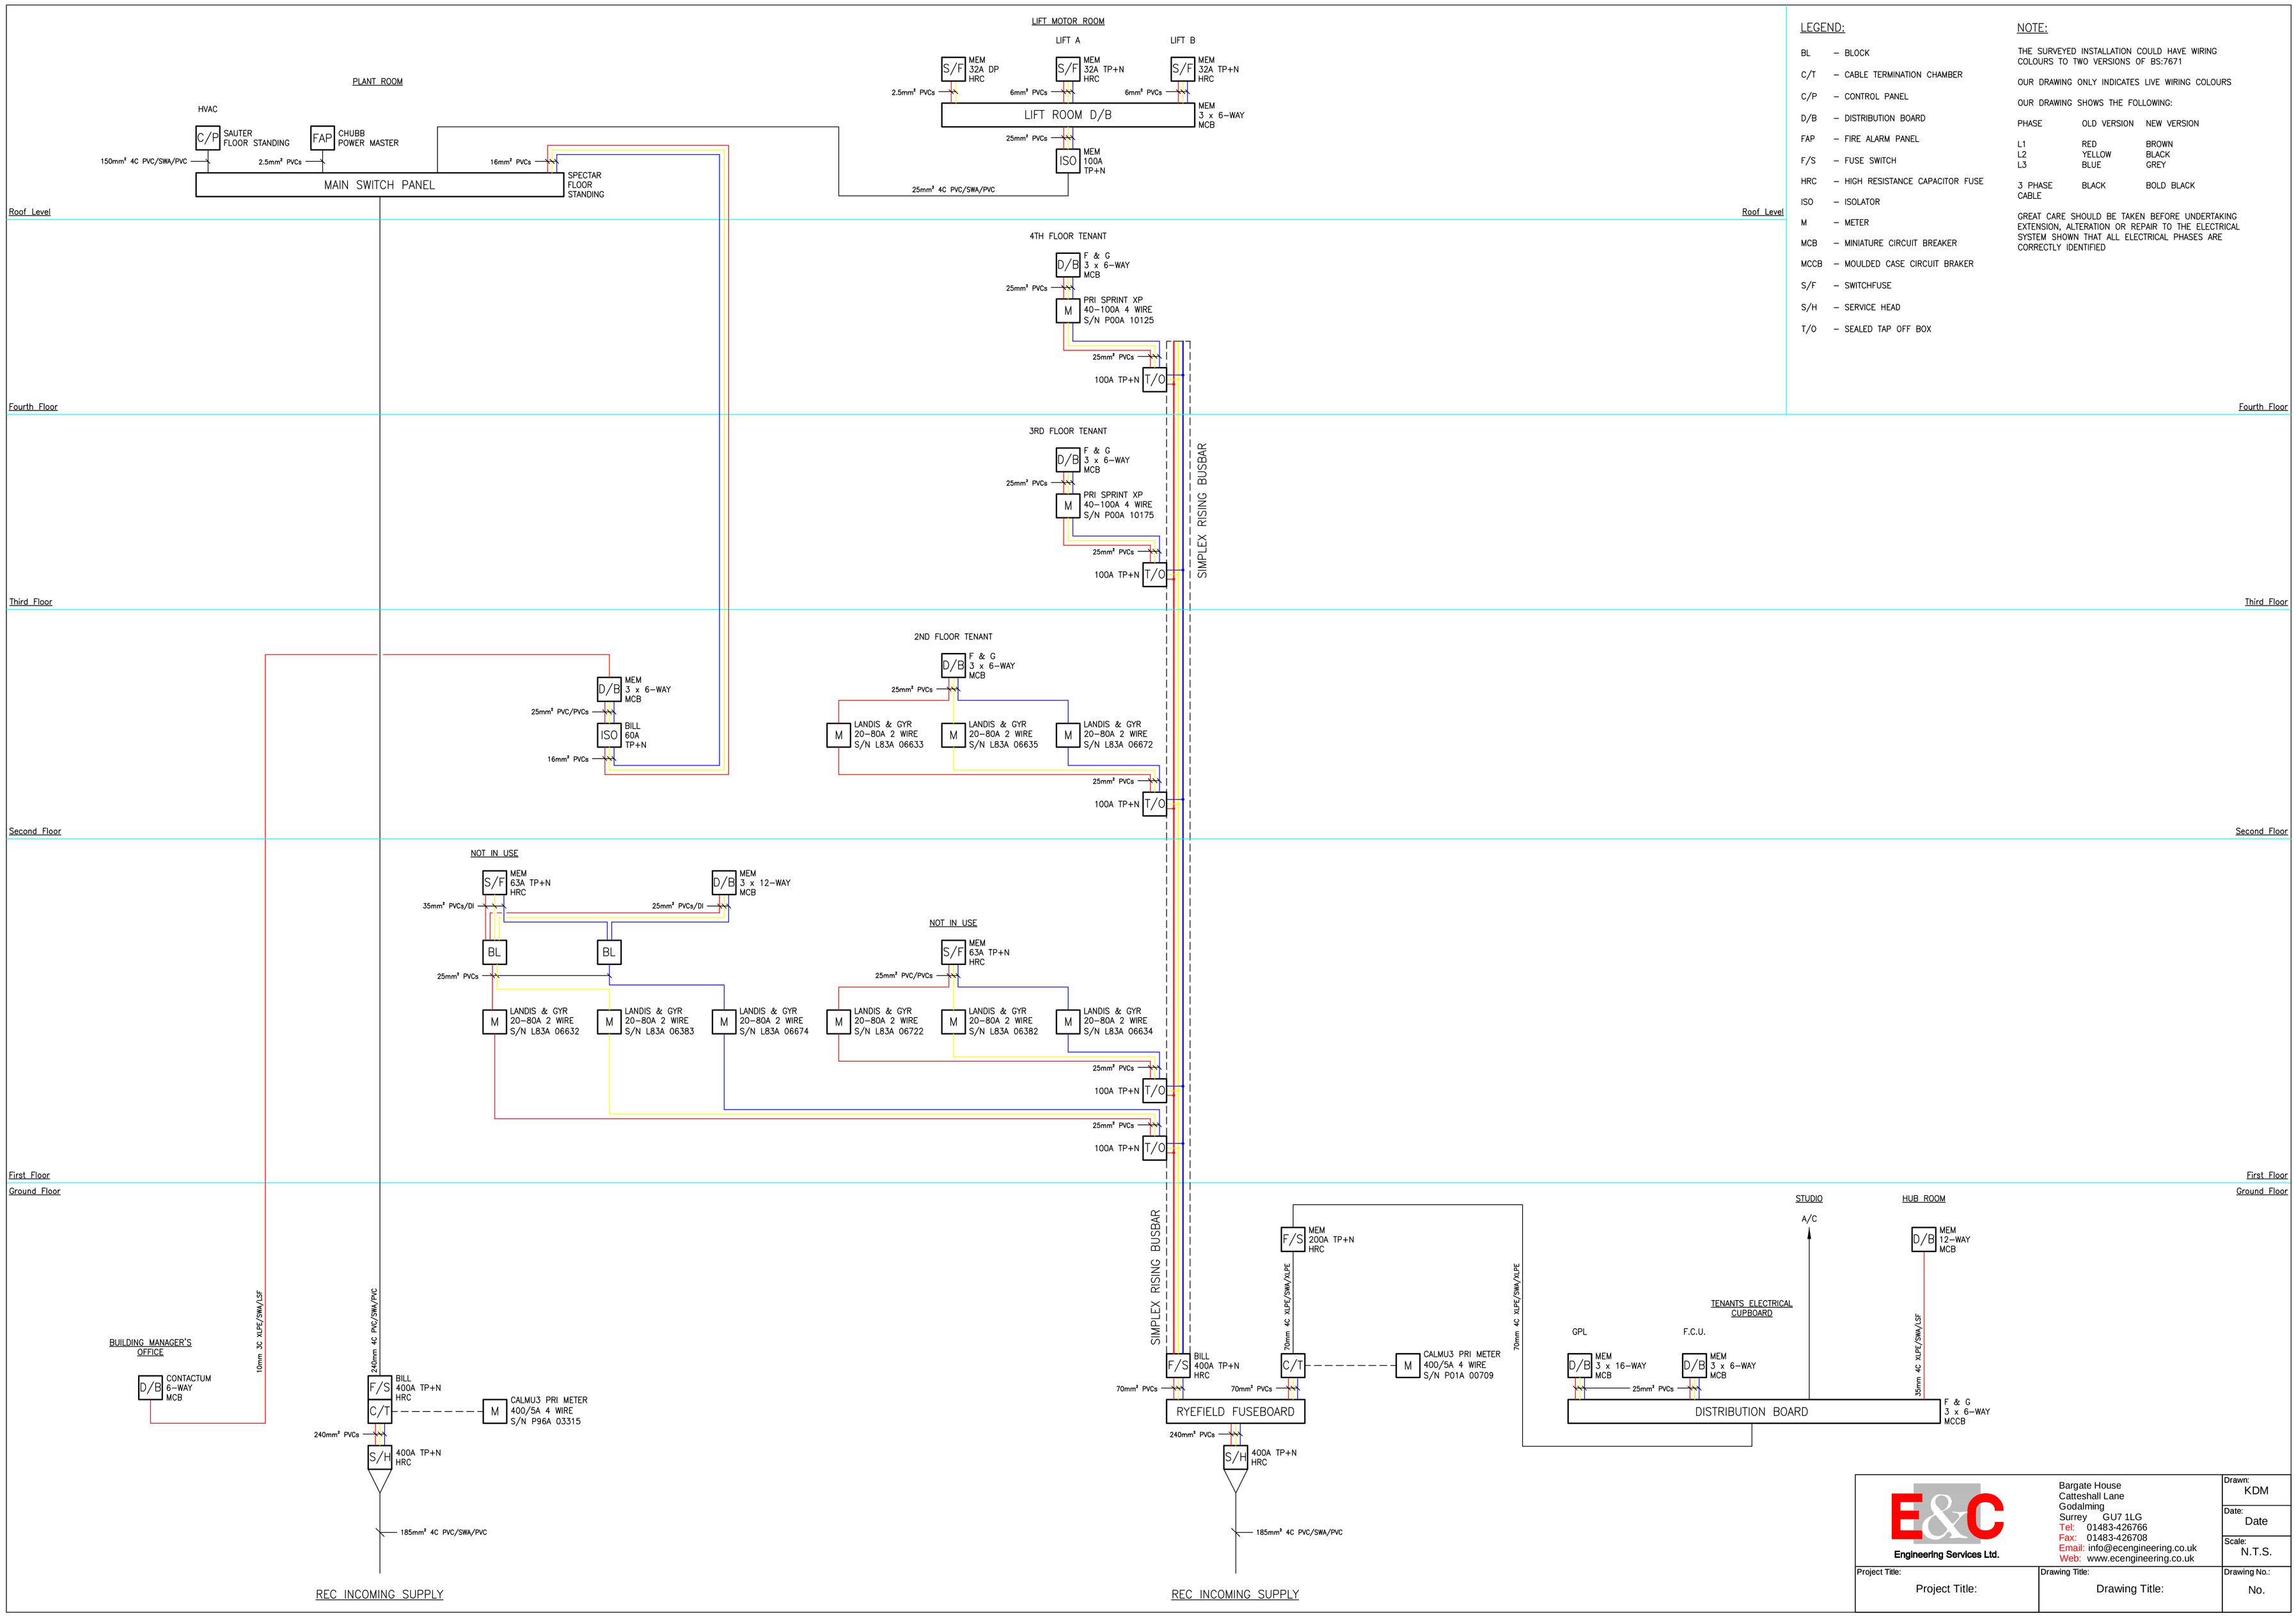

LEGEND:

BL	–	BLOCK
C/T	–	CABLE TERMINATION CHAMBER
C/P	–	CONTROL PANEL
D/B	–	DISTRIBUTION BOARD
FAP	–	FIRE ALARM PANEL
F/S	–	FUSE SWITCH
HRC	–	HIGH RESISTANCE CAPACITOR FUSE
ISO	–	ISOLATOR
M	–	METER
MCB	–	MINIATURE CIRCUIT BREAKER
MCCB	–	MOULDED CASE CIRCUIT BRAKER
S/F	–	SWITCHFUSE
S/H	–	SERVICE HEAD
T/O	–	SEALED TAP OFF BOX

NOTE:

THE SURVEYED INSTALLATION COULD HAVE WIRING COLOURS TO TWO VERSIONS OF BS:7671

OUR DRAWING ONLY INDICATES LIVE WIRING COLOURS

OUR DRAWING SHOWS THE FOLLOWING:

PHASE	OLD VERSION	NEW VERSION
L1	RED	BROWN
L2	YELLOW	BLACK
L3	BLUE	GREY
3 PHASE CABLE	BLACK	BOLD BLACK

GREAT CARE SHOULD BE TAKEN BEFORE UNDERTAKING EXTENSION, ALTERATION OR REPAIR TO THE ELECTRICAL SYSTEM SHOWN THAT ALL ELECTRICAL PHASES ARE CORRECTLY IDENTIFIED

E&C Engineering Services Ltd.
Bargate House
Catteshall Lane
Godalming
Surrey GU7 1LG
Tel: 01483-426766
Fax: 01483-426708
Email: info@ecengineering.co.uk
Web: www.ecengineering.co.uk

Drawn:	KDM
Date:	Date
Scale:	N.T.S.
Project Title:	Project Title:
Drawing Title:	Drawing Title:
Drawing No.:	No.